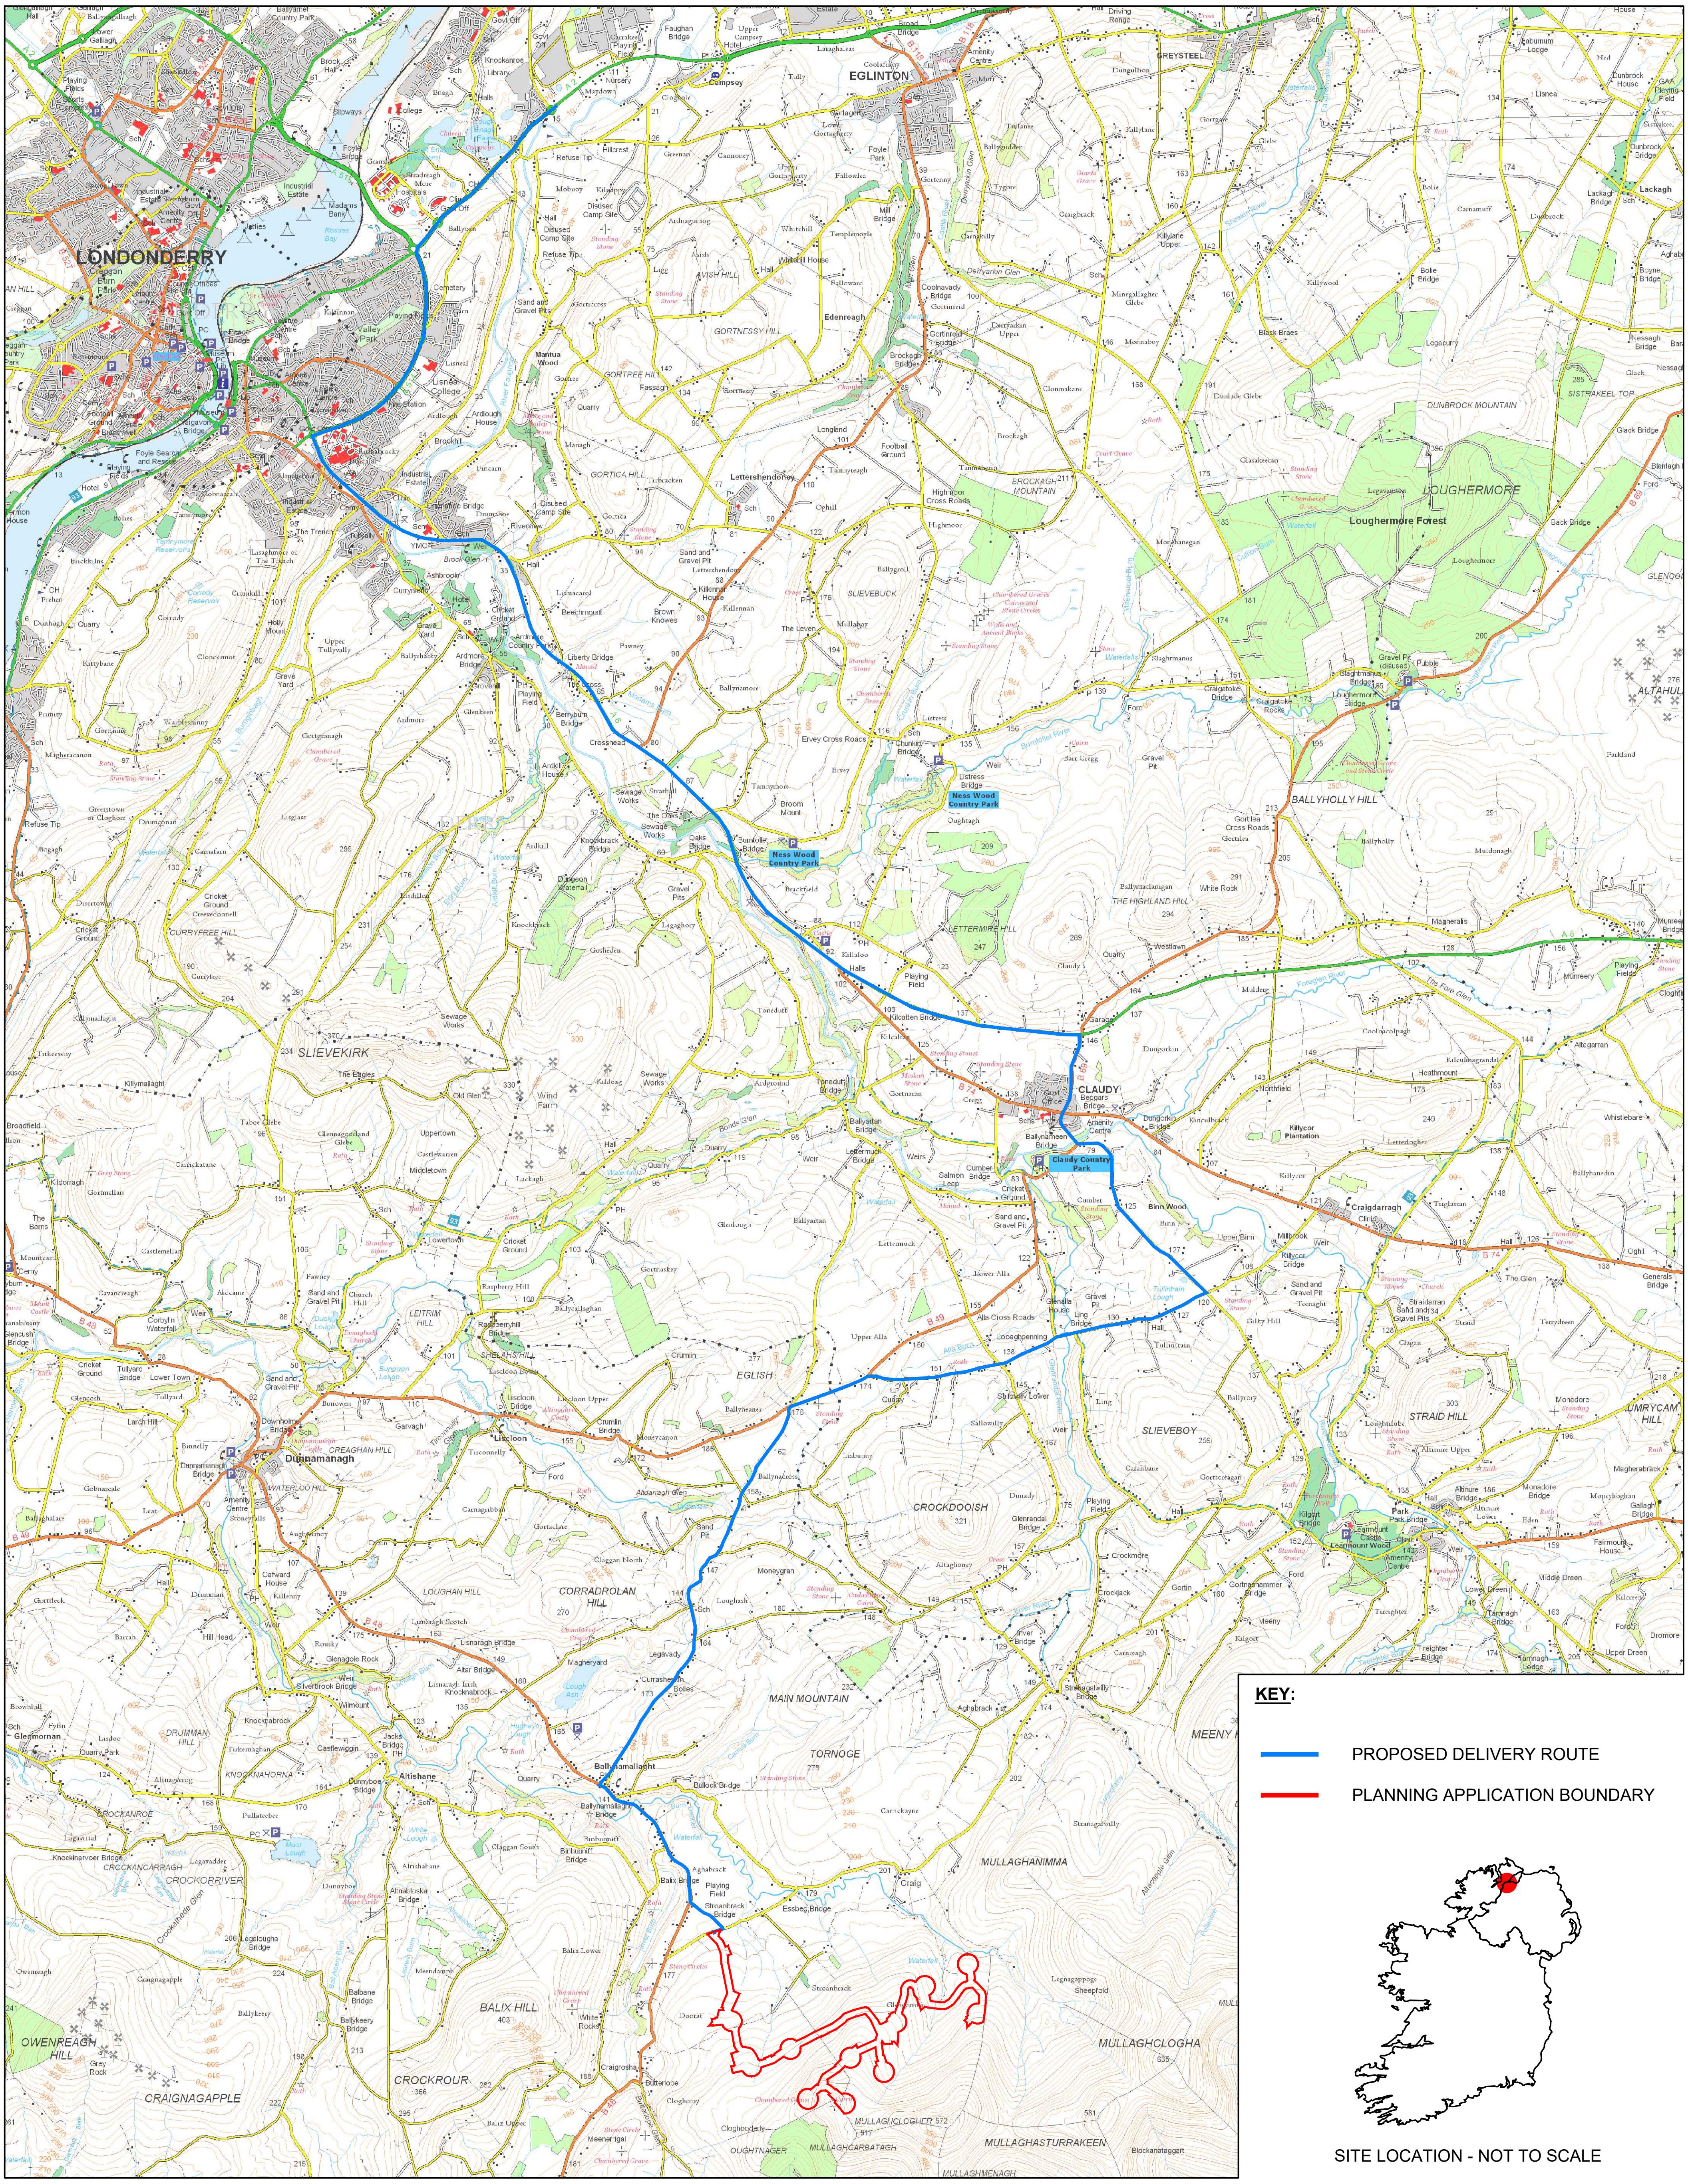

MULLAGHCLOGHER WIND FARM

FIGURE 12.1

TURBINE DELIVERY ROUTE

DRAWING NUMBER: 04398-RES-ACC-DR-LO-006	REV: 1
LAYOUT DWG: N/A	T-LAYOUT NO.: N/A
SCALE: 1:75,000 @ A3	
TRANSPORT & TRAFFIC 2025	

THIS DRAWING IS THE PROPERTY OF RENEWABLE ENERGY SYSTEMS LTD. AND NO REPRODUCTION MAY BE MADE IN WHOLE OR IN PART WITHOUT PERMISSION

THE LAND & PROPERTY SERVICES INTELLECTUAL PROPERTY IS CROWN COPYRIGHT AND IS REPRODUCED WITH THE PERMISSION OF LAND & PROPERTY SERVICES UNDER DELEGATED AUTHORITY FROM THE CONTROLLER OF HER MAJESTY'S STATIONERY OFFICE, © CROWN COPYRIGHT AND DATABASE RIGHT 2025 LICENCE NO. 242.